Main Street Redevelopment

Riverdale, Georgia

Site Plan

N

SCALE: 1" = 50'

NOT FOR CONSTRUCTION
Conceptual use only

This drawing was prepared as a conceptual design solution. Neither the Georgia Department of Community Affairs, the University of Georgia's School of Environmental Design, nor the Georgia Trust for Historic Preservation will be responsible for any problems which arise from the use of this drawing as a working drawing for construction purposes.

GEORGIA MAIN STREET

City: Riverdale
Project: Main St Redevelopment
Address: Main Street

Drawing prepared by: Georgia Department of Community Affairs

562752639

Drawn by: BM
Checked by: CF
Date: 08/18/20

Main Street Redevelopment

Riverdale, Georgia

Bird's Eye Perspective

NOT FOR CONSTRUCTION
Conceptual use only

This drawing was prepared as a conceptual design solution. Neither the Georgia Department of Community Affairs, the University of Georgia's School of Environmental Design, nor the Georgia Trust for Historic Preservation will be responsible for any problems which arise from the use of this drawing as a working drawing for construction purposes.

GEORGIA MAIN STREET

City: Riverdale
Project: Main St Redevelopment
Address: Main Street

Drawing prepared by:
Georgia Department of Community Affairs

562752639

Drawn by: BM
Checked by: CF
Date: 08/18/20

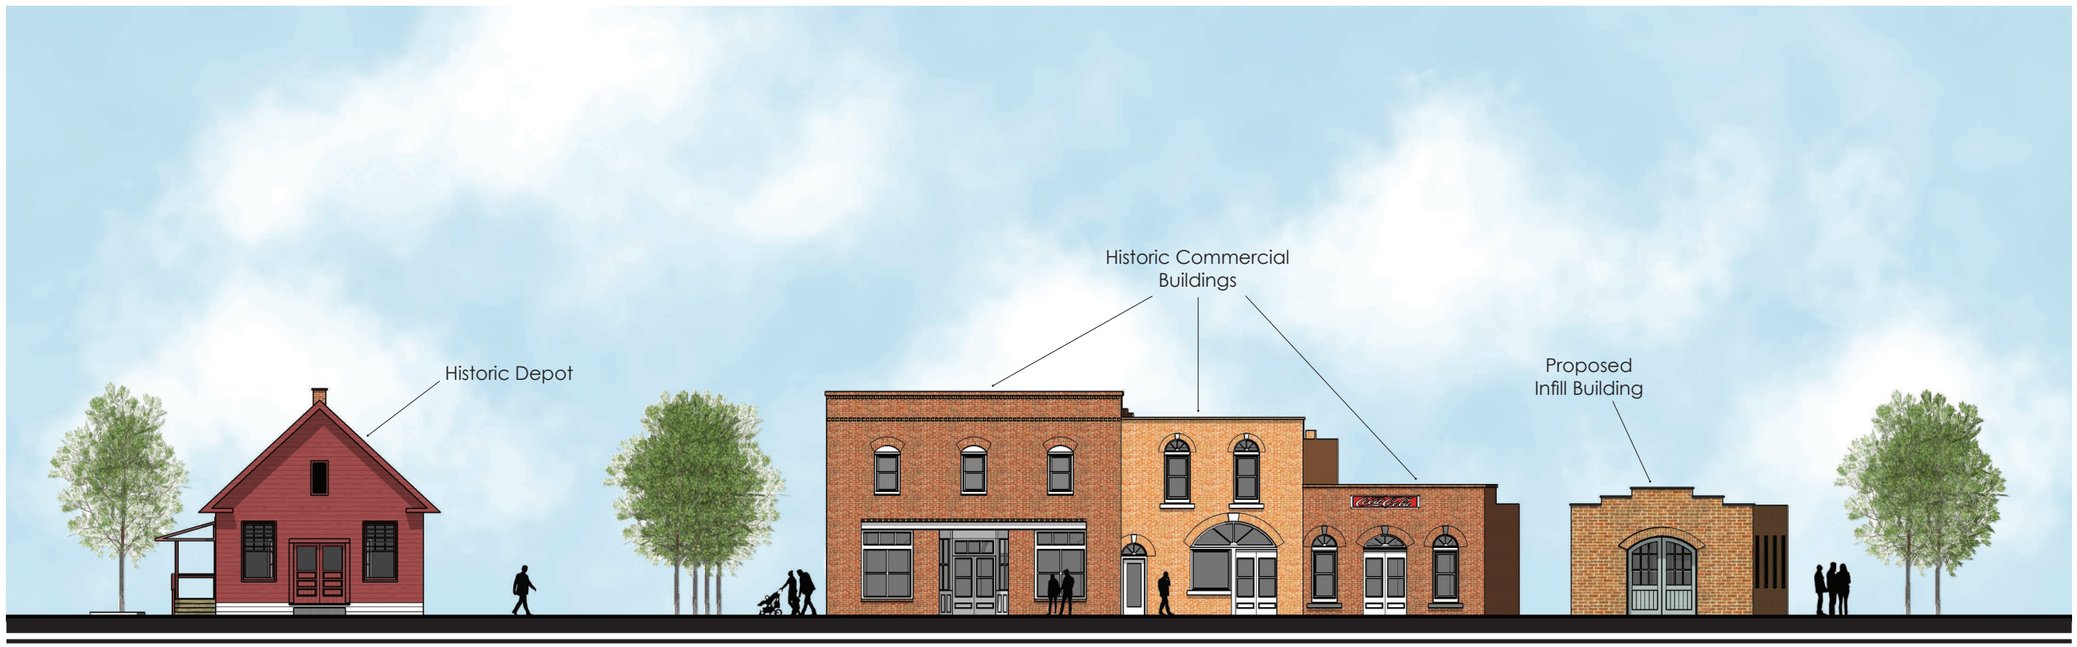

Elevation of Historic Main Street Buildings

NOT FOR CONSTRUCTION
Conceptual use only

This drawing was prepared as a conceptual design solution. Neither the Georgia Department of Community Affairs, the University of Georgia's School of Environmental Design, nor the Georgia Trust for Historic Preservation will be responsible for any problems which arise from the use of this drawing as a working drawing for construction purposes.

GEORGIA MAIN STREET

City: Riverdale
Project: Main St Redevelopment
Address: Main Street

Drawing prepared by:
Georgia Department of Community Affairs

562752639

Drawn by: BM
Checked by: CF
Date: 08/18/20

Main Street Redevelopment

Riverdale, Georgia

Existing Site Condition

NOT FOR CONSTRUCTION
Conceptual use only

This drawing was prepared as a conceptual design solution. Neither the Georgia Department of Community Affairs, the University of Georgia's School of Environmental Design, nor the Georgia Trust for Historic Preservation will be responsible for any problems which arise from the use of this drawing as a working drawing for construction purposes.

GEORGIA MAIN STREET

City: Riverdale
Project: Main St Redevelopment
Address: Main Street

Drawing prepared by:
Georgia Department of Community Affairs

562752639

Drawn by: BM
Checked by: CF
Date: 08/18/20